
DAWKINS PLACE

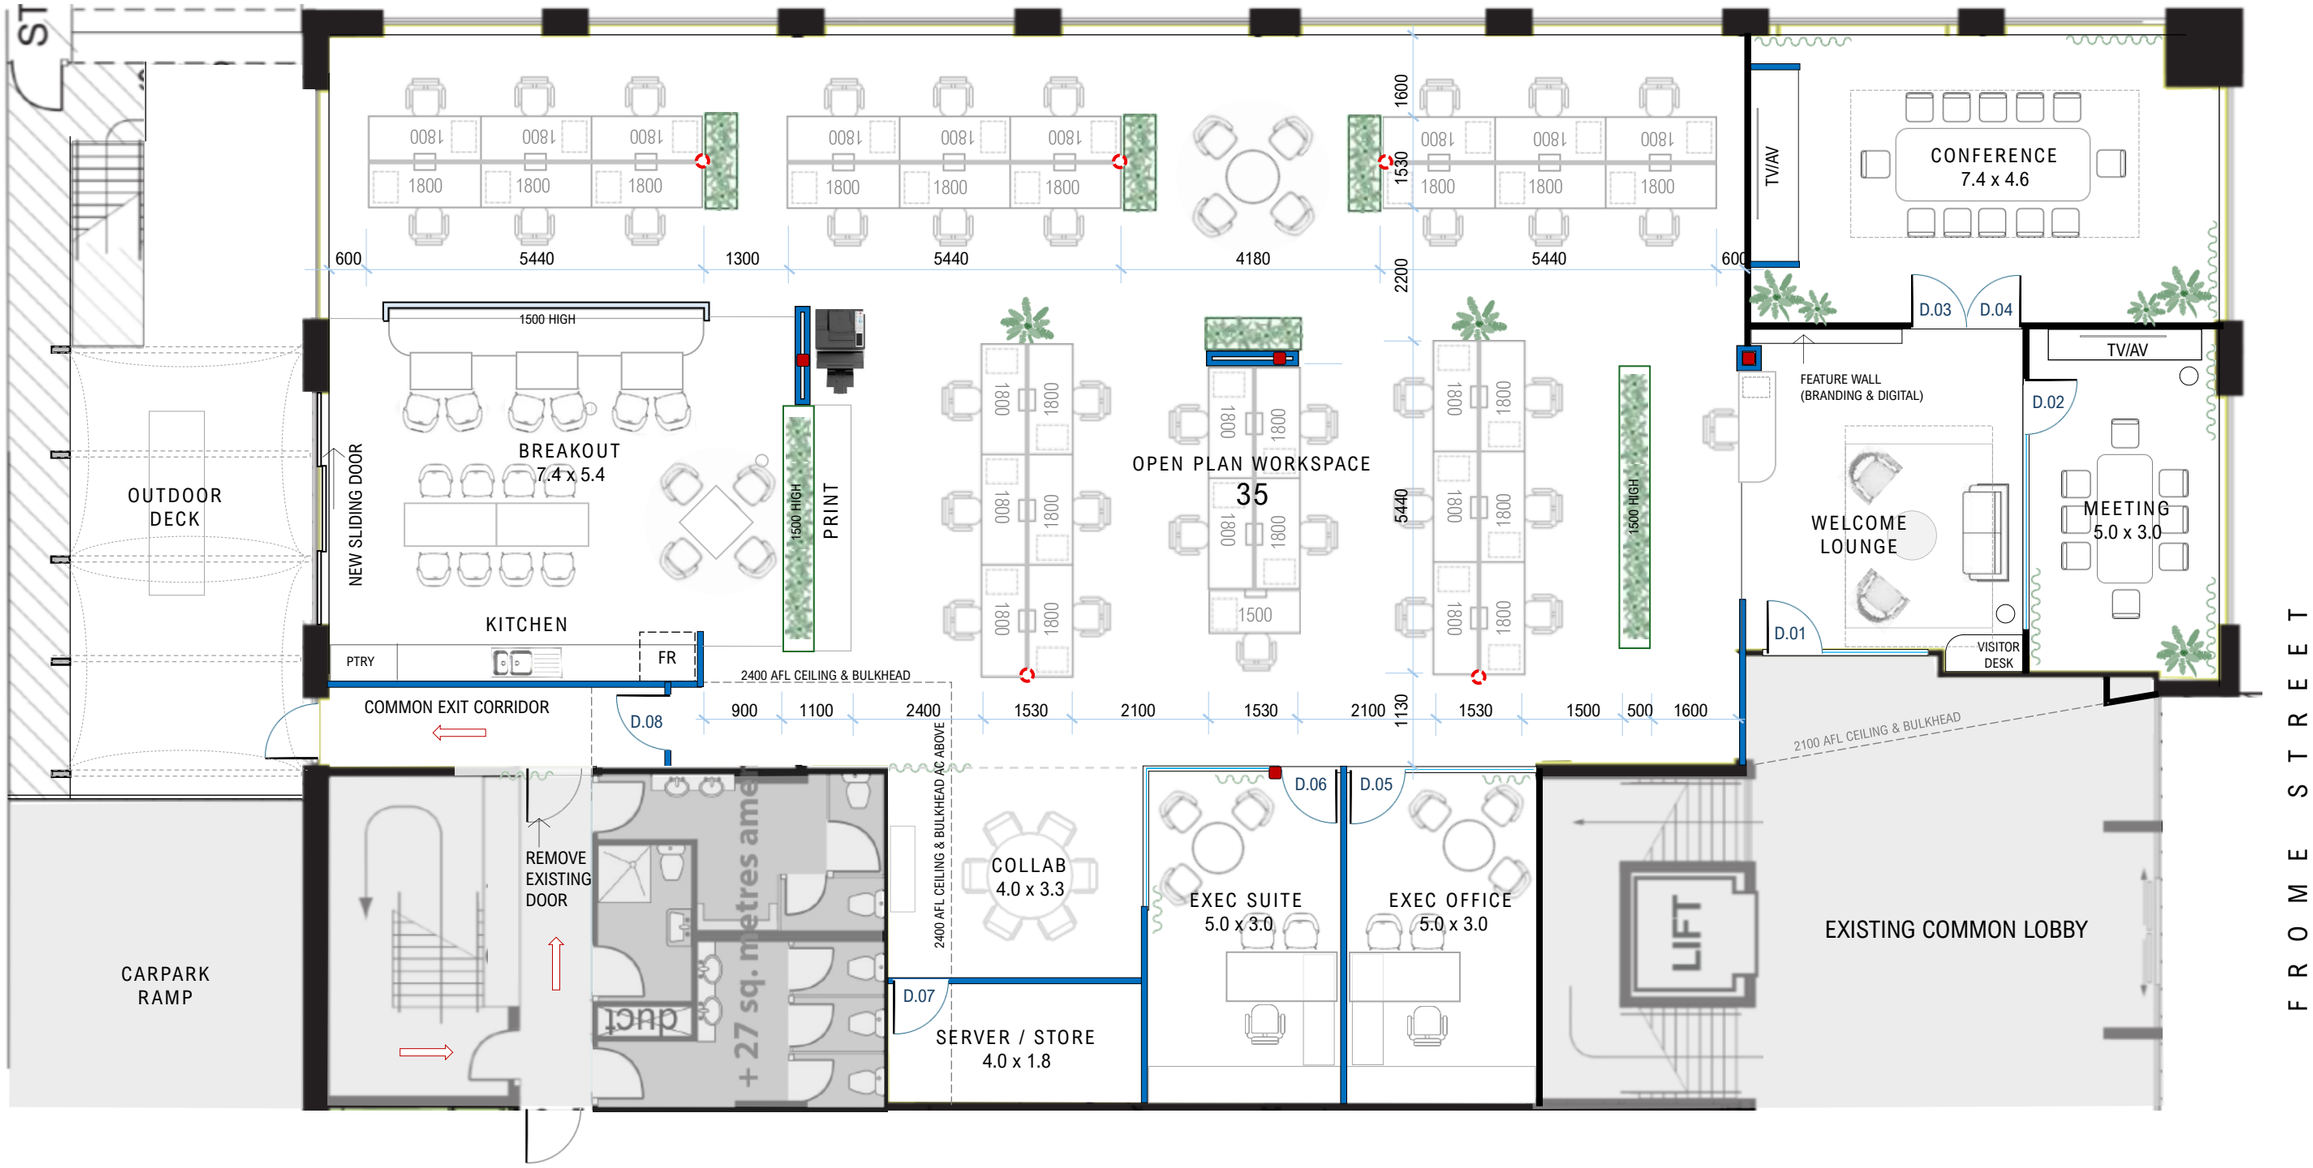

N

0 5m

MARAS Construct	GENERAL NOTES: • THESE DRAWINGS ARE SUBJECT TO COPYRIGHT. • SCALE IS INDICATIVE AND ALL DIMENSIONS ARE TO BE VERIFIED ON SITE.	REVISION:	DATE:	NOTES: ALL DIMENSIONS TO BE CONFIRMED		DRAWING TITLE: FLOOR PLAN – OPTION C ADDRESS: 136 FROME STREET, ADELAIDE	PROJECT: GROUND FLOOR SOUTH OFFICE DRAWING NO: WDO2	DATE: 01.07.26 REVISION: